


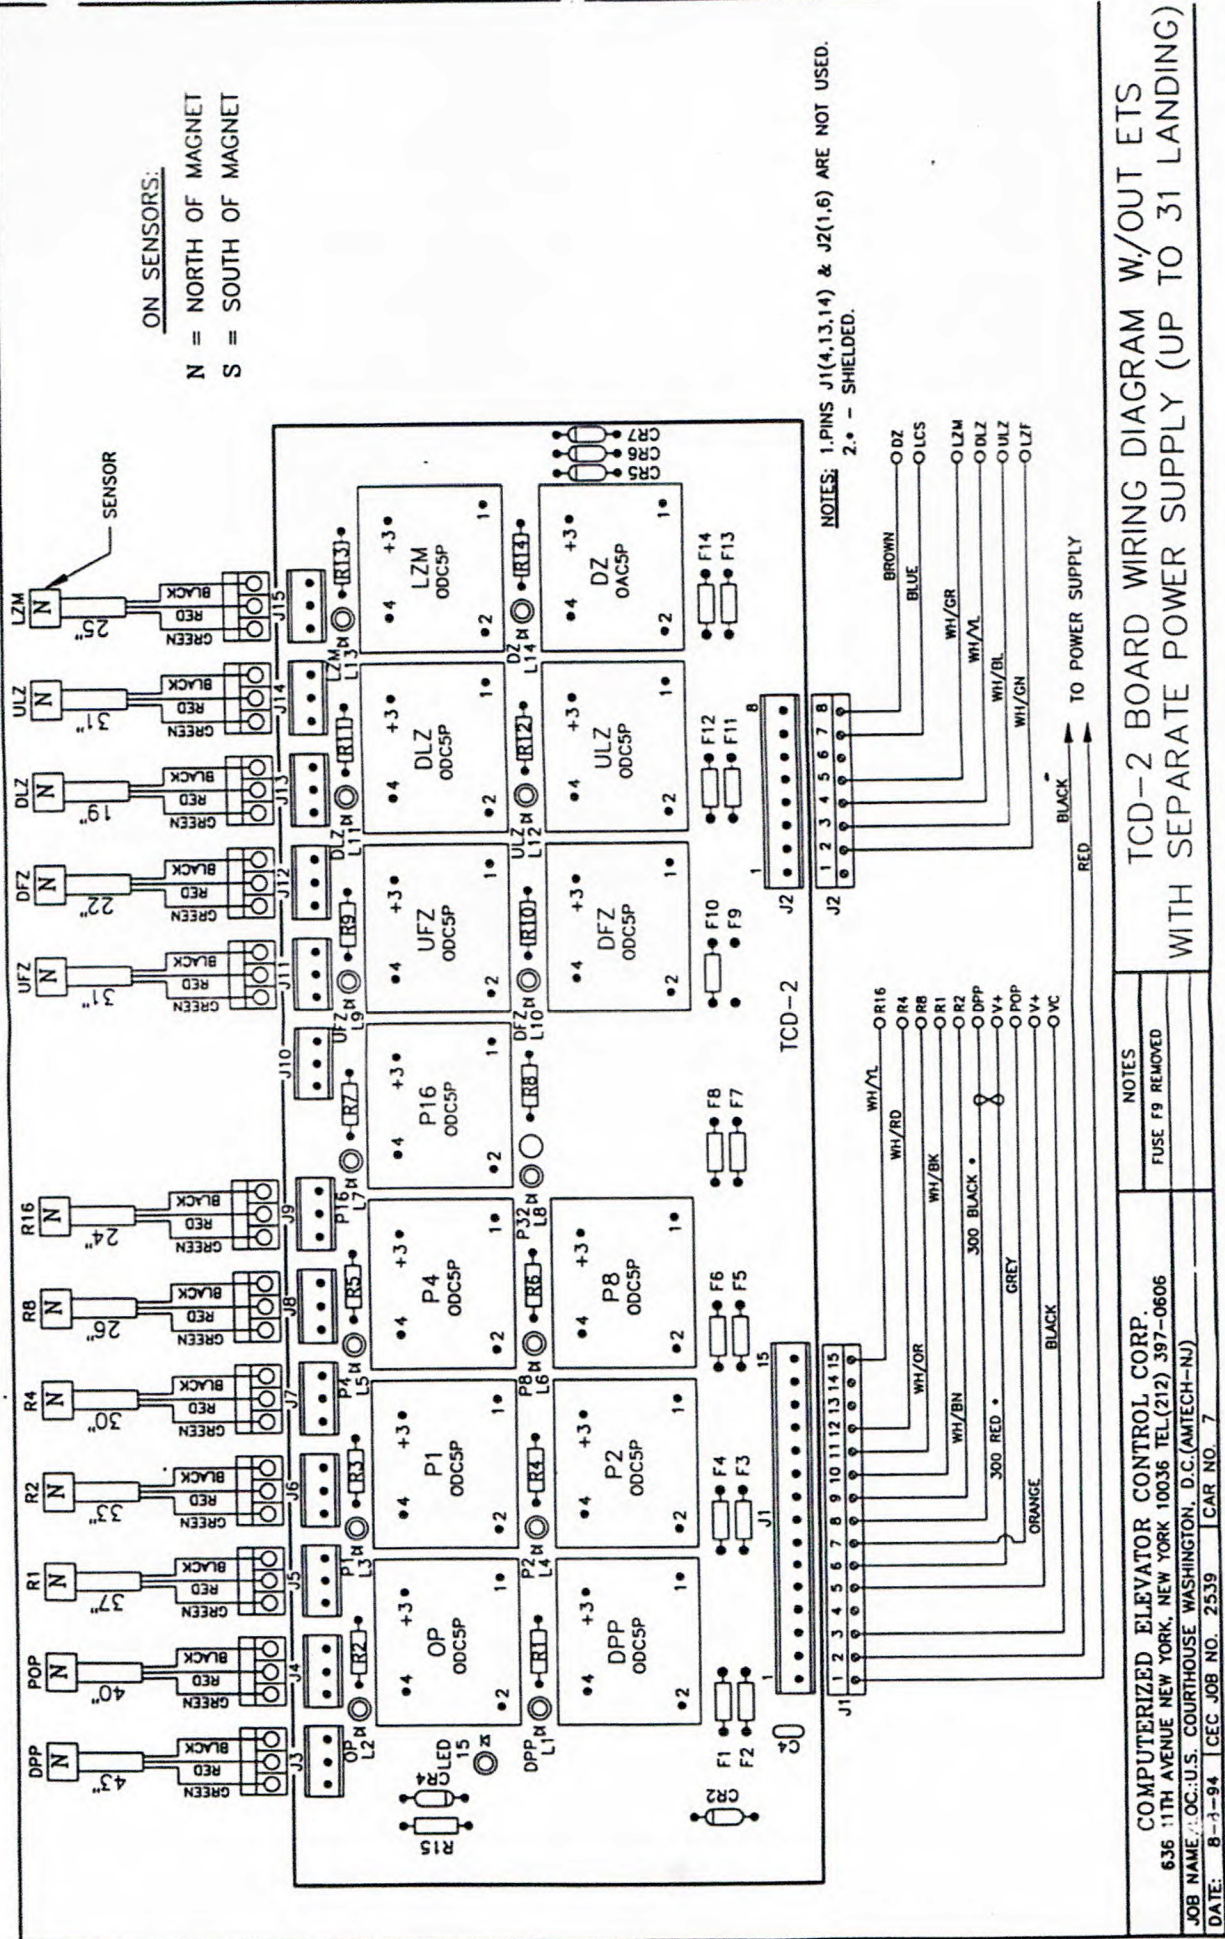


TCD-2 BOARD WIRING DIAGRAM W/OUT ETS
 WITH SEPARATE POWER SUPPLY (UP TO 31 LANDING)

COMPUTERIZED ELEVATOR CONTROL CORP.
 636 11TH AVENUE NEW YORK, NEW YORK 10036 TEL(212) 397-0606
 JOB NAME: U.S. COURTHOUSE WASHINGTON, D.C.(AMTECH-NJ)
 DATE: 8-1-94 CEC JOB NO. 2539 CAR NO. 7

NOTES
 FUSE F9 REMOVED

TO CAR
CONTROLLER

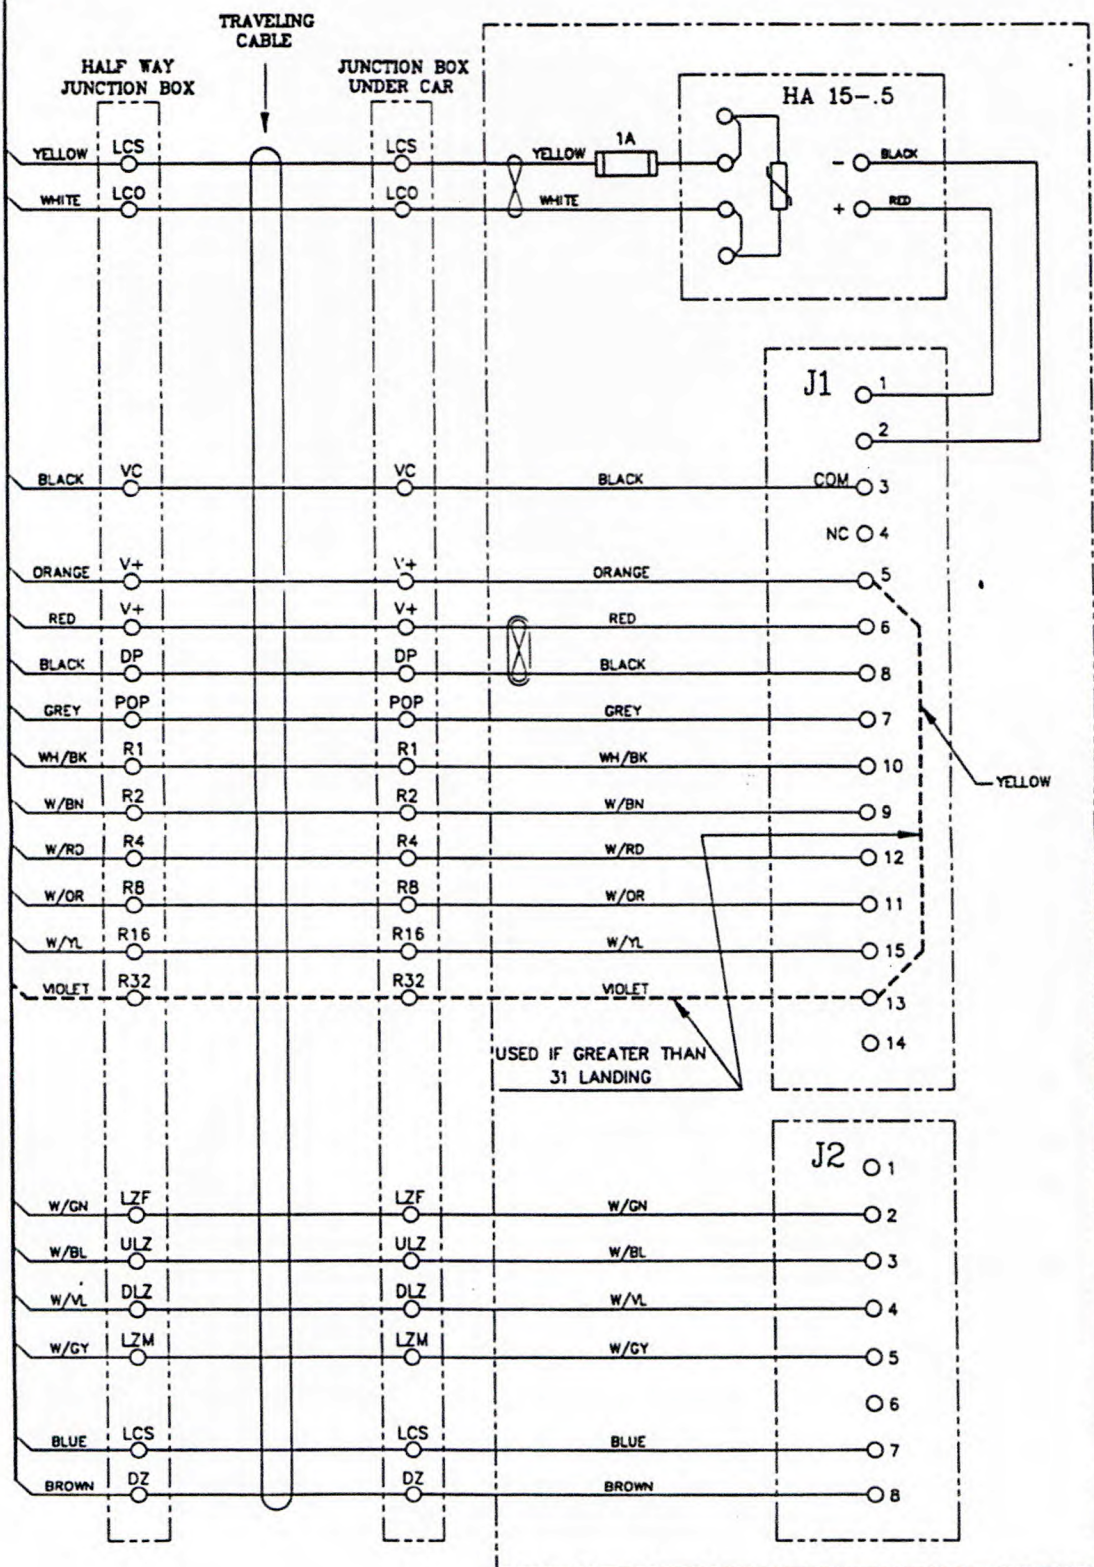

LEVELING DIGITIZER (NO ETS)

NOTES:

COMPUTERIZED ELEVATOR CONTROL CORP.

636 11TH AVENUE NEW YORK, NEW YORK 10036 TEL. (212) 397-0608

JOB NAME/LOC.: U.S. COURTHOUSE WASHINGTON, D.C. (AMTECH-NJ)

DATE: 8-4-94

CEC JOB NO. 2539

CAR NO. 7

DRAWN BY: NF

DWG. NO. WD245-2

REV. 292