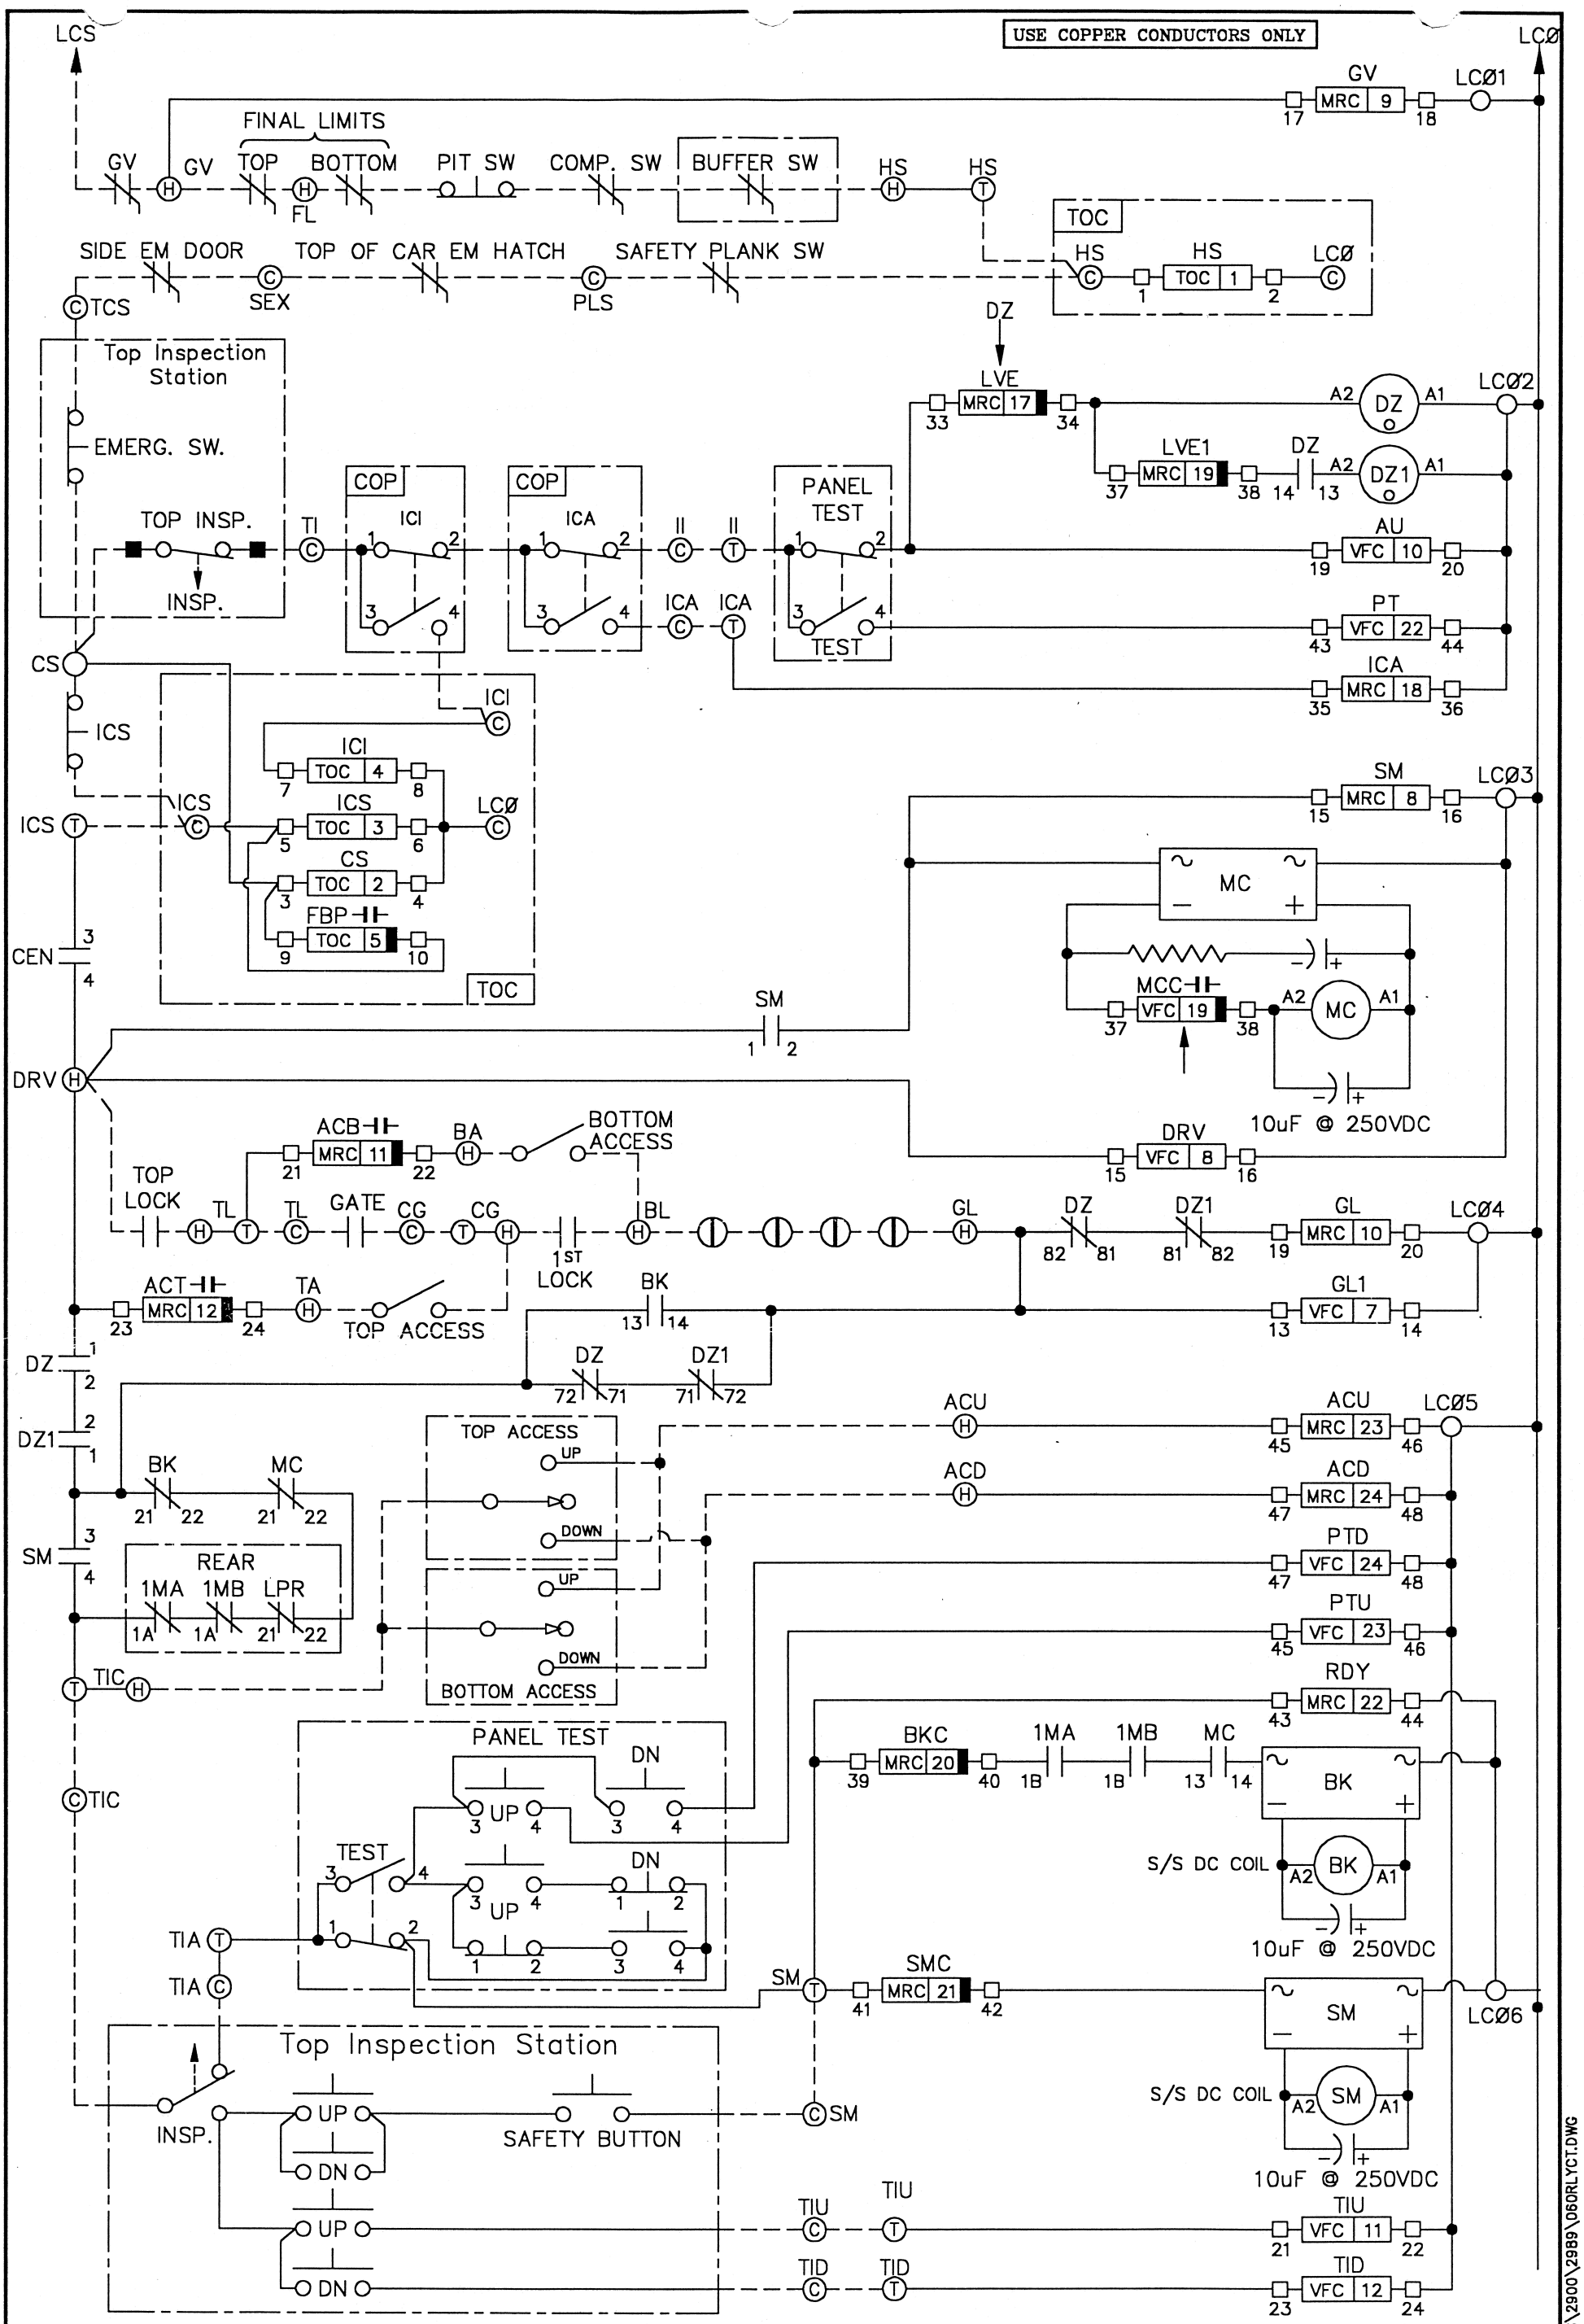

DSD412	RELAY CONTROLLER (CAR TOC & ACCESS)	DRAWING NUM 060

COMPUTERIZED ELEVATOR CONTROL CORP.
636 11TH AVENUE NEW YORK, NEW YORK 10036 TEL. (212) 397-0606

JOB NAME/LOC.: EMBASSY SQUARE SUITES WA, DC (AMTECH)		
DATE: 04/12/96	CEC JOB NO. 2989	CAR NO. 1 THRU 4
DRAWN BY: NF	DWG. NO. 060RLYCT	REV. 1-31-95

04/12/96 08:41 E:\JOBS\2900\2989\060RLYCT.DWG